

Elevations


Elevation - Front


Front Porch at 22'9.5" x 12'
All Hip Roof - 8/12 Pitch
Continuous Ridge Vented Roof with Vented Soffit
Gutters Sloped to Drain
Casement Windows to Meet Egress Requirements
Front - Stone Veneer, Viny Siding
Rest of Home Vinyl Siding
Top of Foundation 8" Above Finished Grade

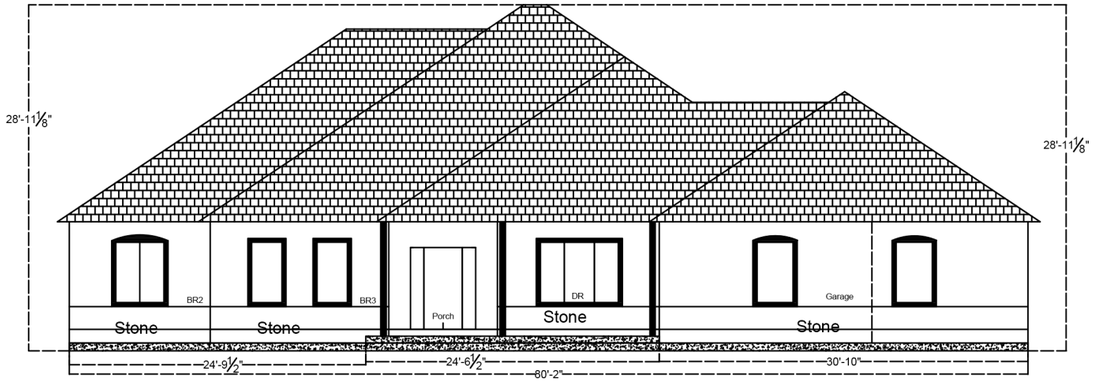


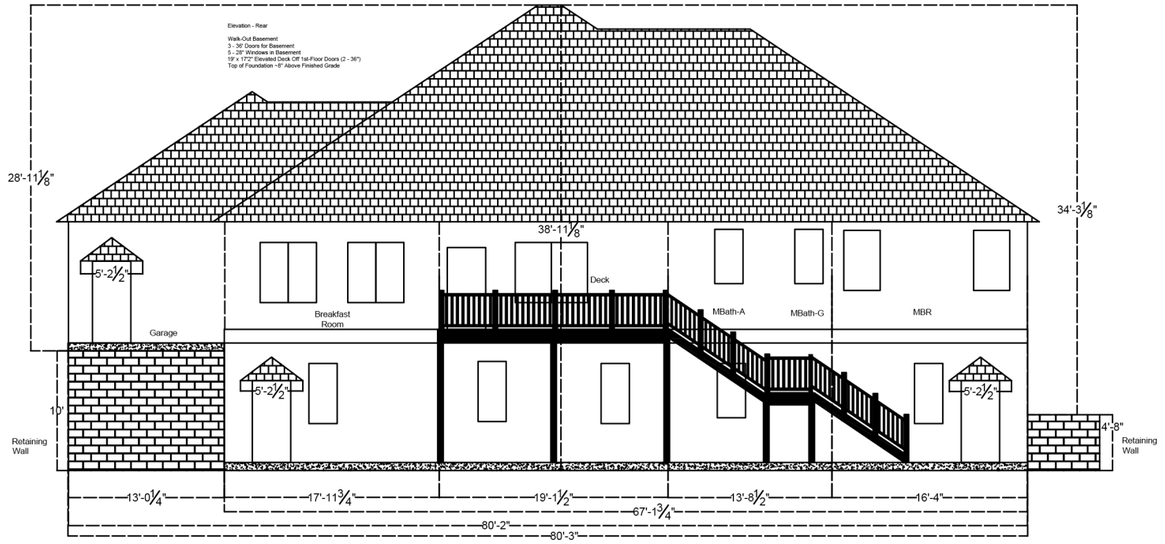

The Nottingham Floor Plan

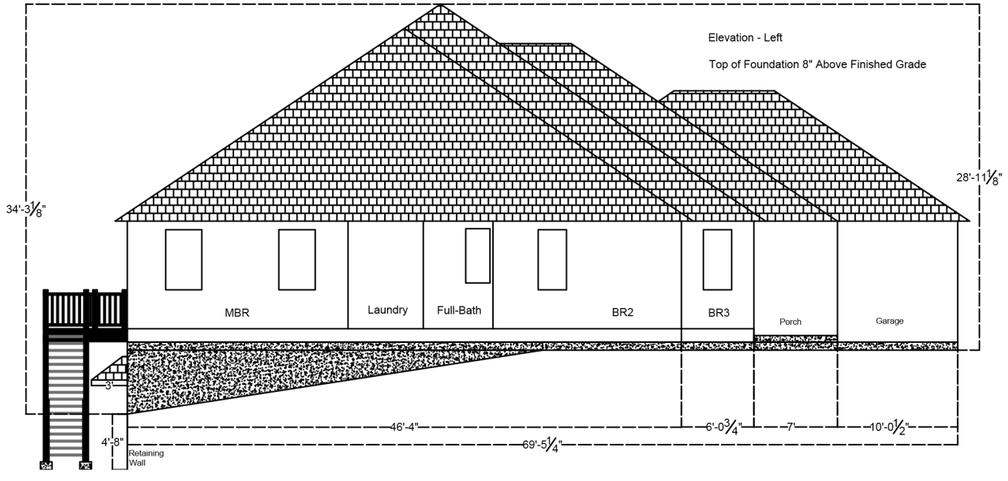

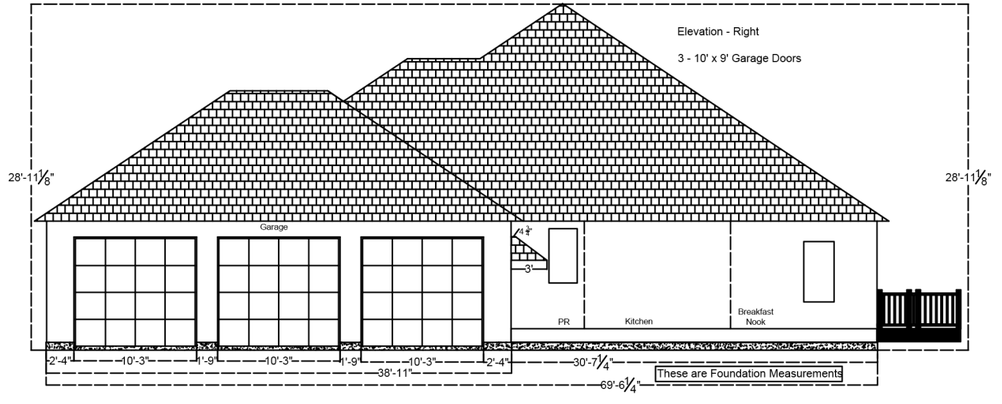


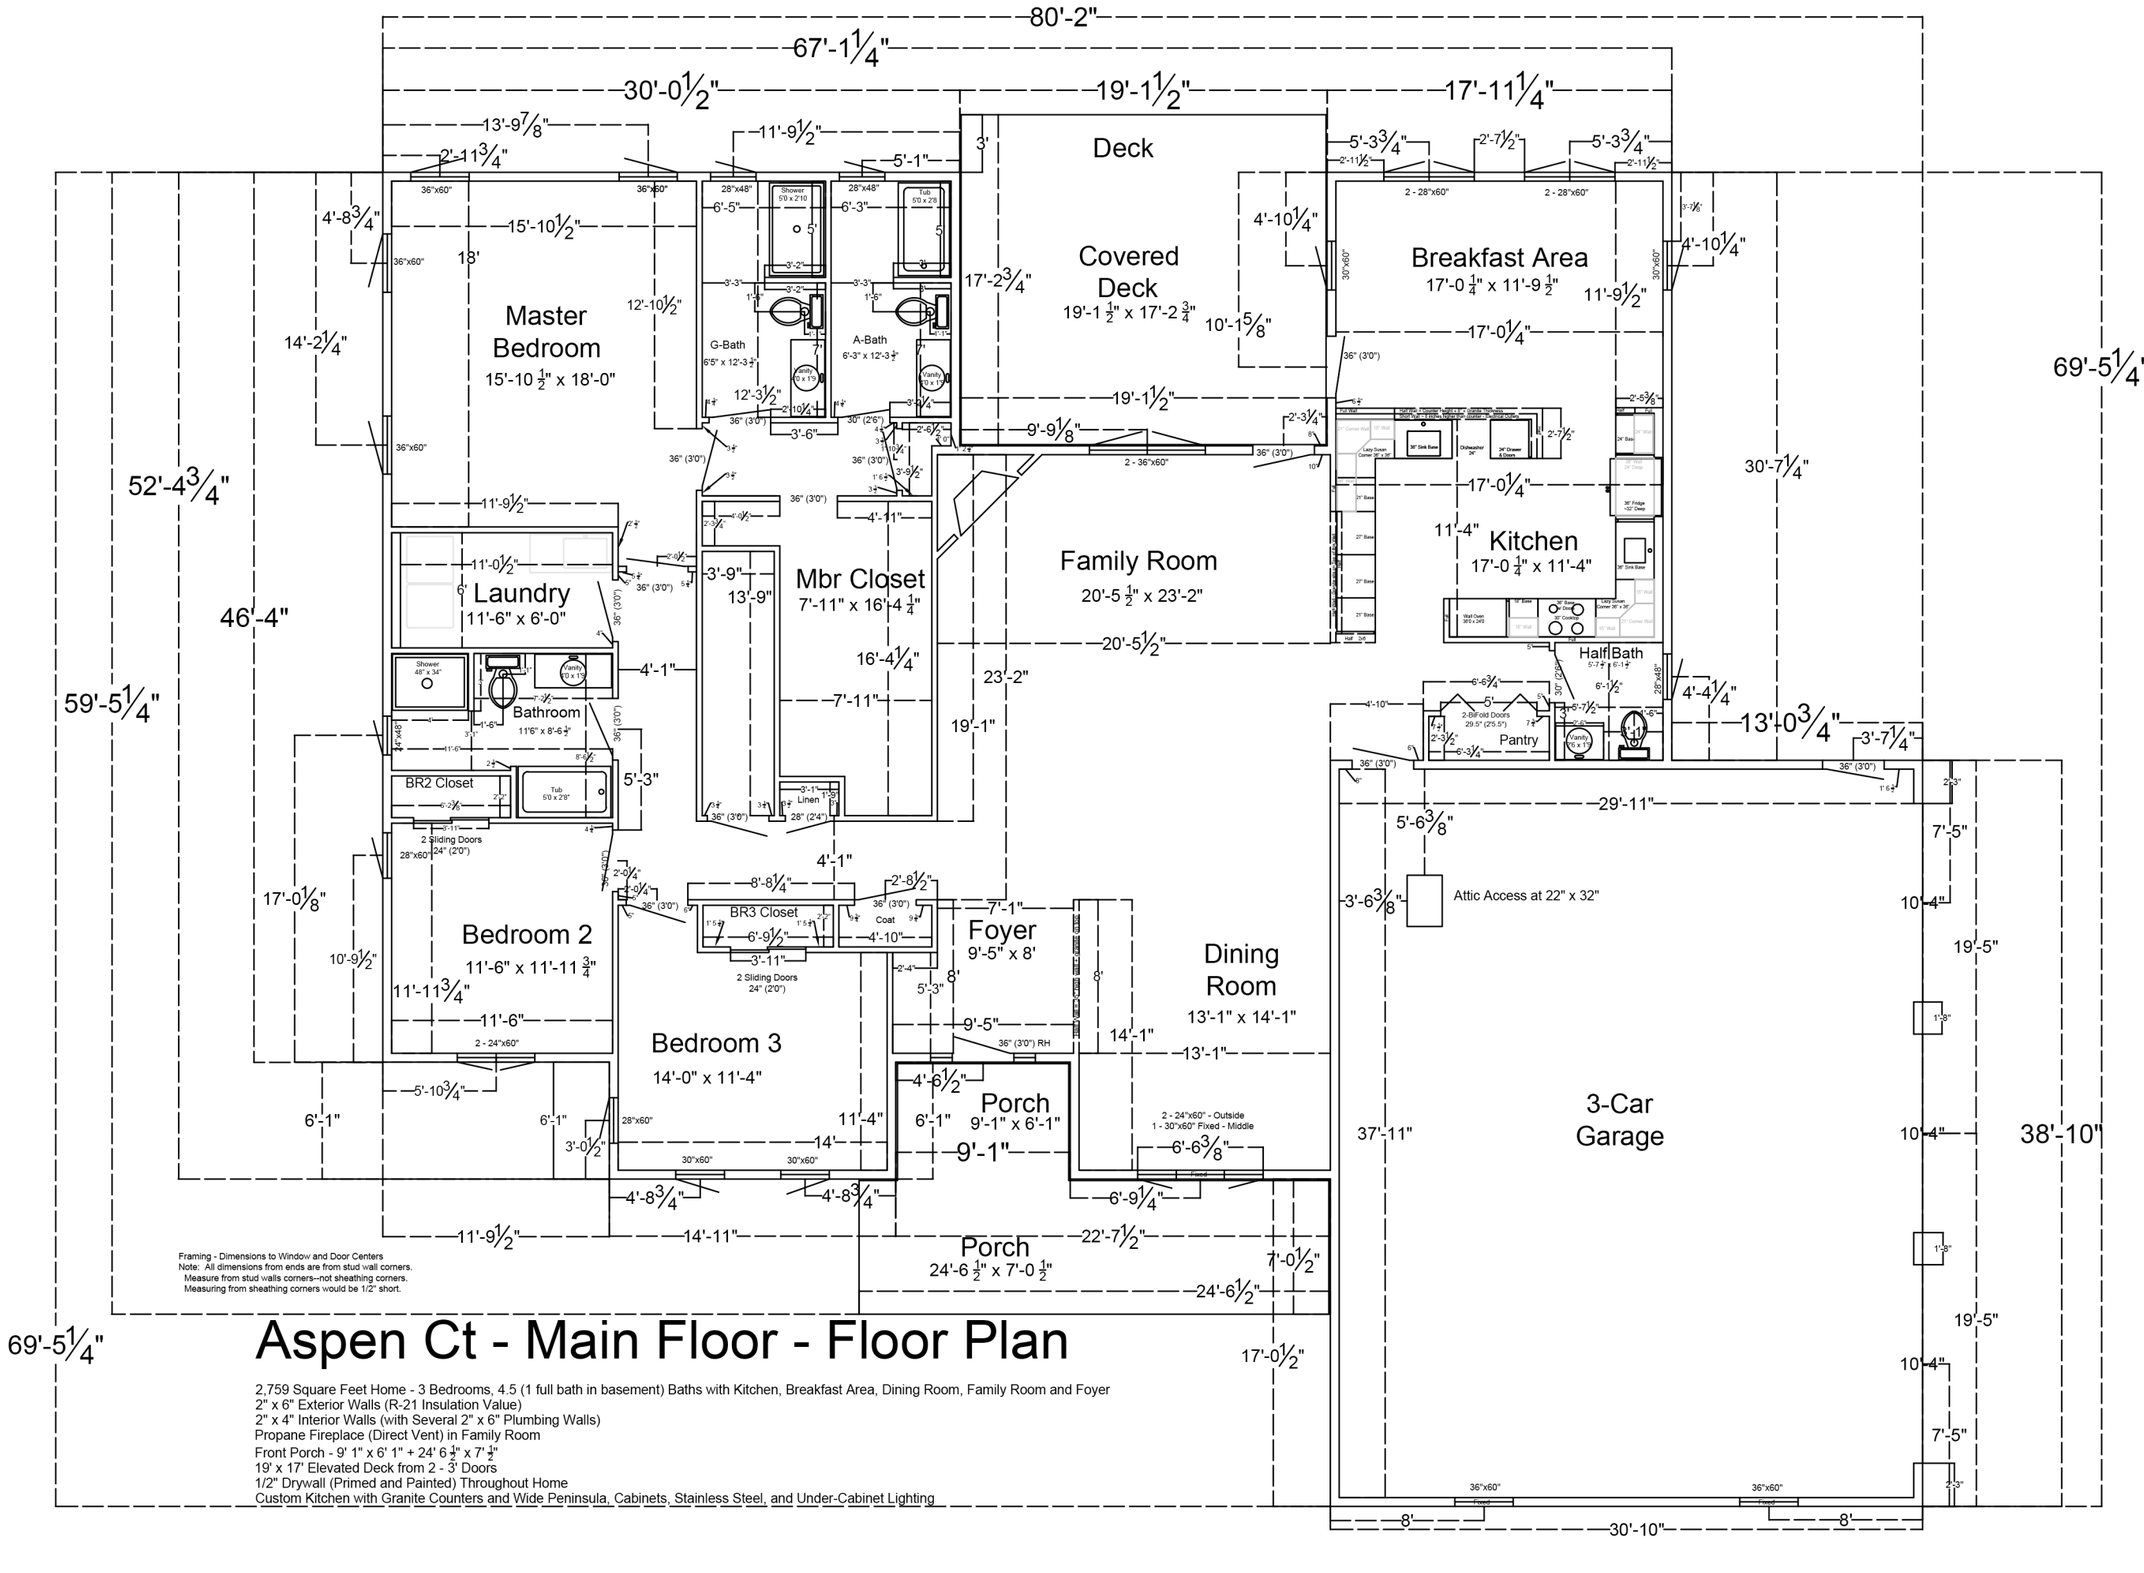

Framing - Dimensions to Window and Door Centers
Note: All dimensions from ends are from stud wall corners.
Measure from stud walls corners--not sheathing corners.
Measuring from sheathing corners would be 1/2" short.

Aspen Ct - Main Floor - Floor Plan

2,759 Square Feet Home - 3 Bedrooms, 4.5 (1 full bath in basement) Baths with Kitchen, Breakfast Area, Dining Room, Family Room and Foyer
2" x 6" Exterior Walls (R-21 Insulation Value)
2" x 4" Interior Walls (with Several 2" x 6" Plumbing Walls)
Propane Fireplace (Direct Vent) in Family Room
Front Porch - 9' 1" x 6' 1" + 24' 6 ½" x 7' ½"
19' x 17' Elevated Deck from 2 - 3' Doors
1/2" Drywall (Primed and Painted) Throughout Home
Custom Kitchen with Granite Counters and Wide Peninsula, Cabinets, Stainless Steel, and Under-Cabinet Lighting

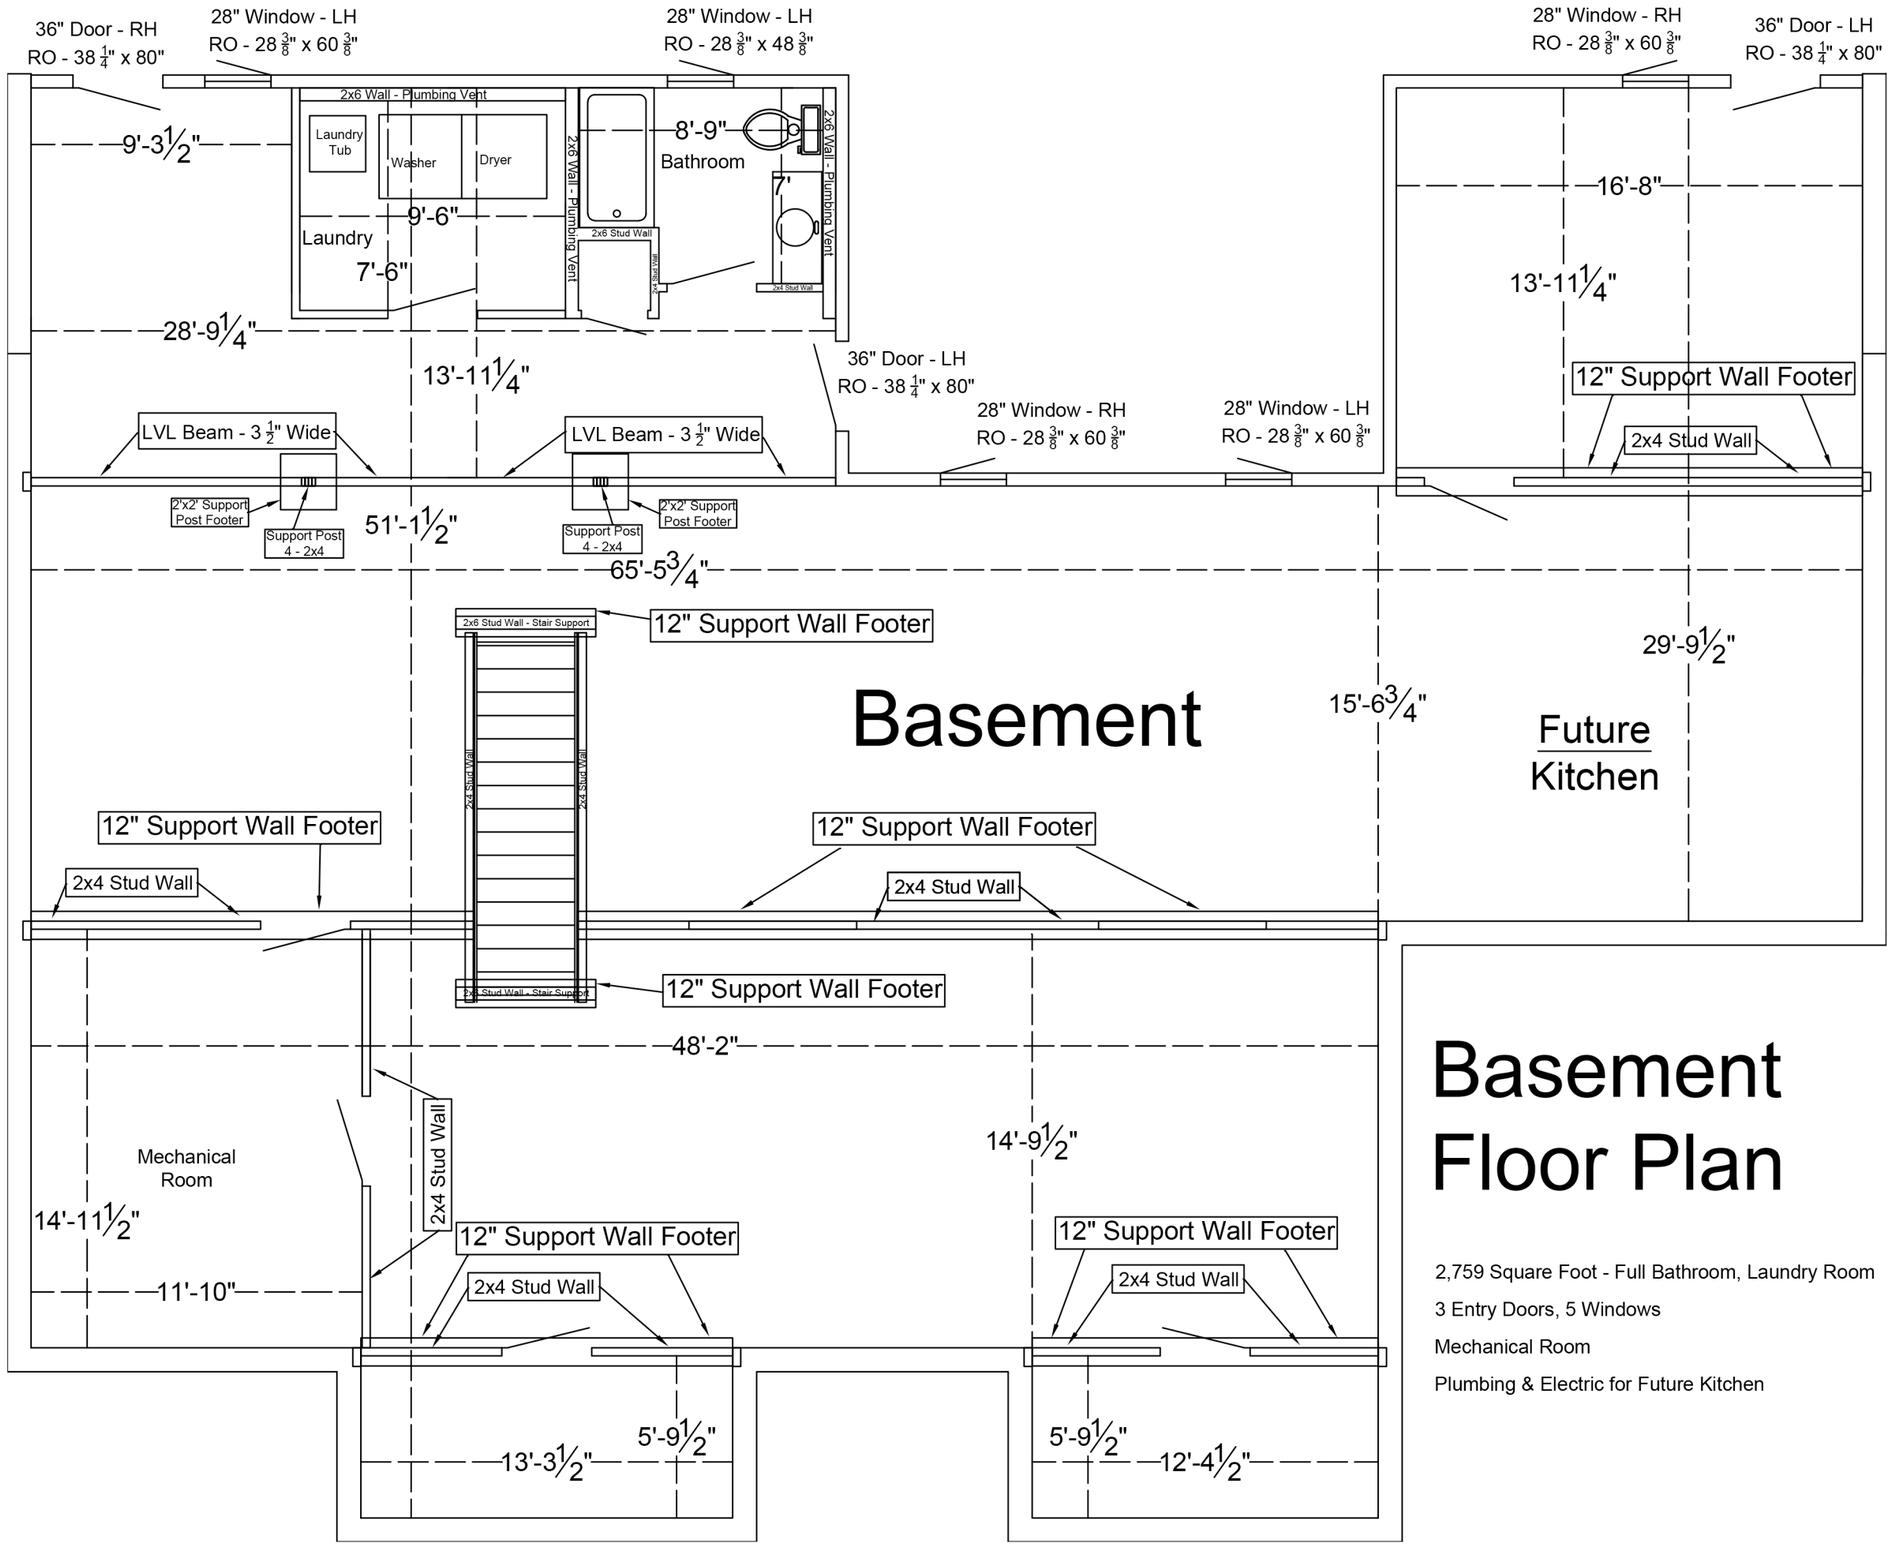

Basement Floor Plan

2,759 Square Foot - Full Bathroom, Laundry Room

3 Entry Doors, 5 Windows

Mechanical Room

Plumbing & Electric for Future Kitchen